MARK UP DRAWING BELOW WITH LOCATION AND SIZE OF ANY HOLES, KNOCKOUTS, INSERTS, UNISTRUT, OR ACCESSORIES REQUIRED.

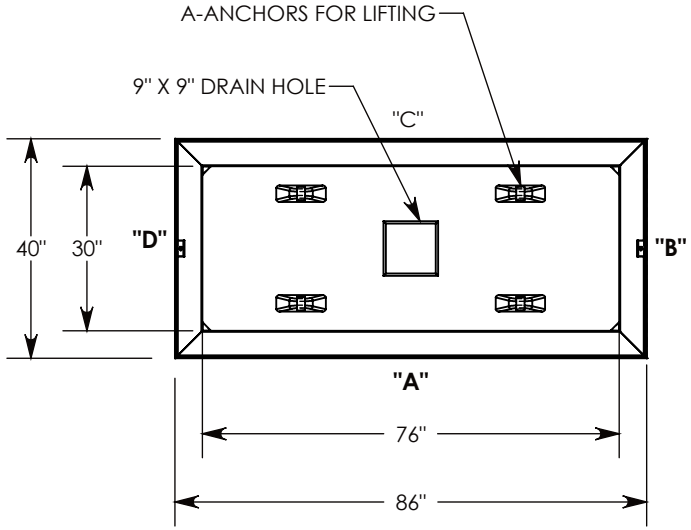

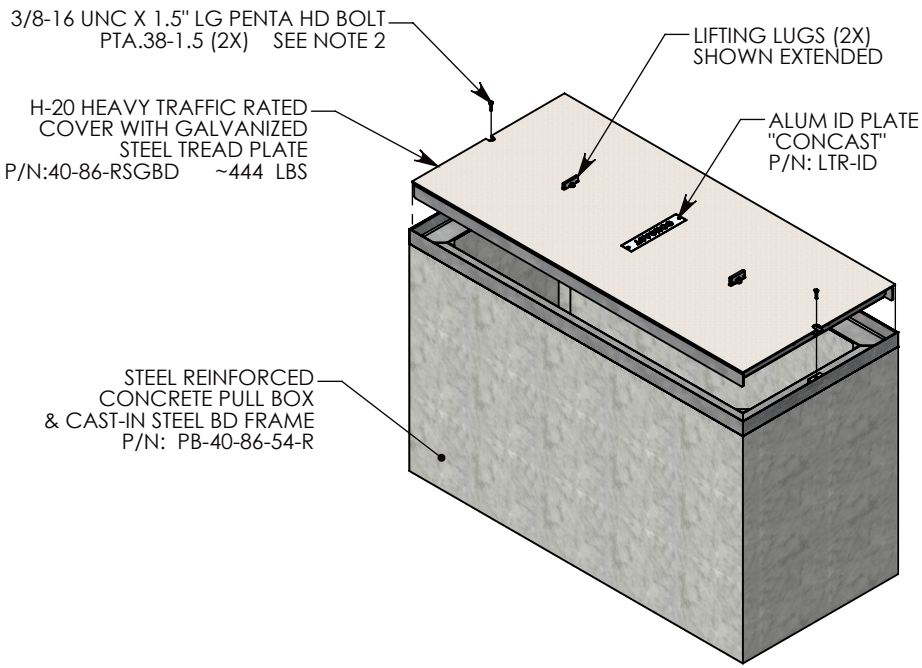

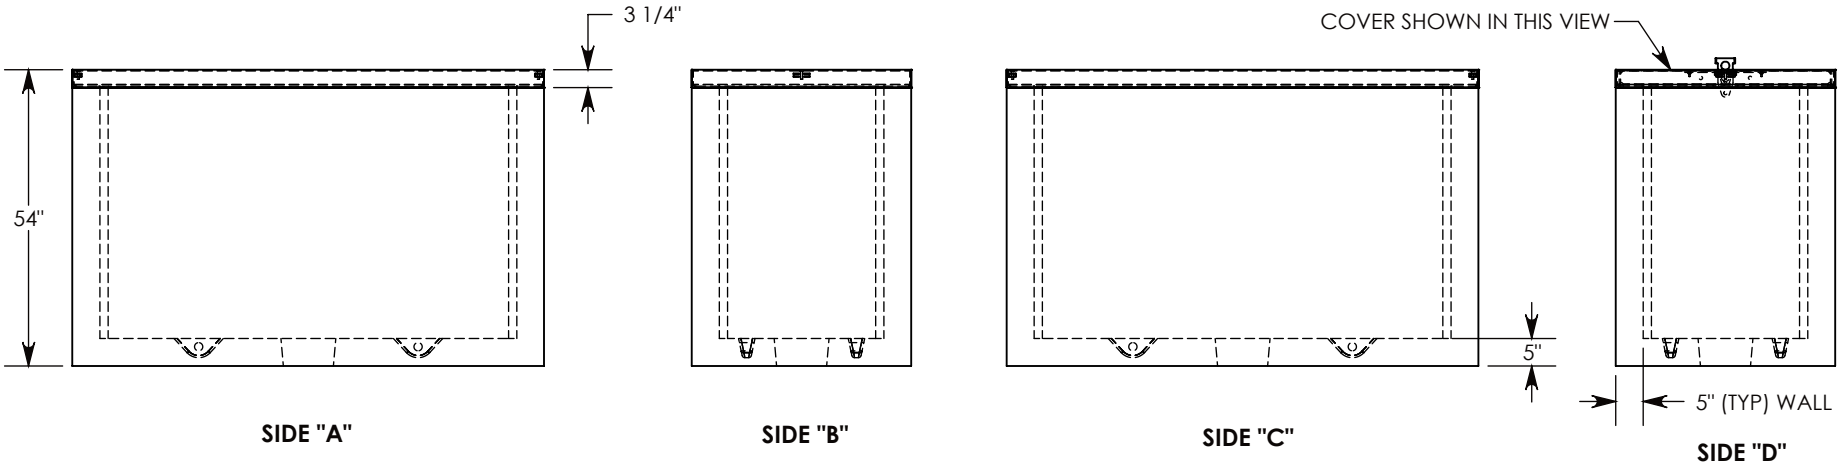

NOTE 1: STANDARD BOX DEPTH OF 54" IS SHOWN. OTHER DEPTHS ARE AVAILABLE UPON REQUEST.
NOTE 2: FOR ADDED SECURITY, REPLACE PENTAHEAD BOLTS WTIH SURELOCK BOLTS & ORDER UNIT UNDER P/N: PB-40-86-54-RSGBDSL

H-20 RATED - 32,000 LB. PER AXLE LOAD.

DRAWN BY: ROBIN FLINT		
DATE: 12/26/2015	**REVISION LEVEL:** 0	
WEIGHT: 6301 LBS. W/COVER	**MATERIAL:** NOTED	

CONCAST
1010 NORTH STAR DRIVE
P.O. BOX 69
ZUMBROTA, MN 55992-0069

DESCRIPTION:
PULL BOX W/BOLT-DOWN RSG COVERS

DIMENSIONS ARE IN INCHES TOLERANCES: FRACTIONAL: ± 1/8" ANGULAR: ± 2°	CONTACT INFORMATION: EMAIL: INFO@CONCASTINC.COM PHONE: (507) 732-4095 FAX: (507) 732-4094	SHEET 1 OF 1

PART NUMBER:
PB-40-86-54-RSGBD